UNDERGROUND SERVICE ALERT
ONE-CALL NUMBER
811
CALL TWO BUSINESS DAYS BEFORE YOU DIG

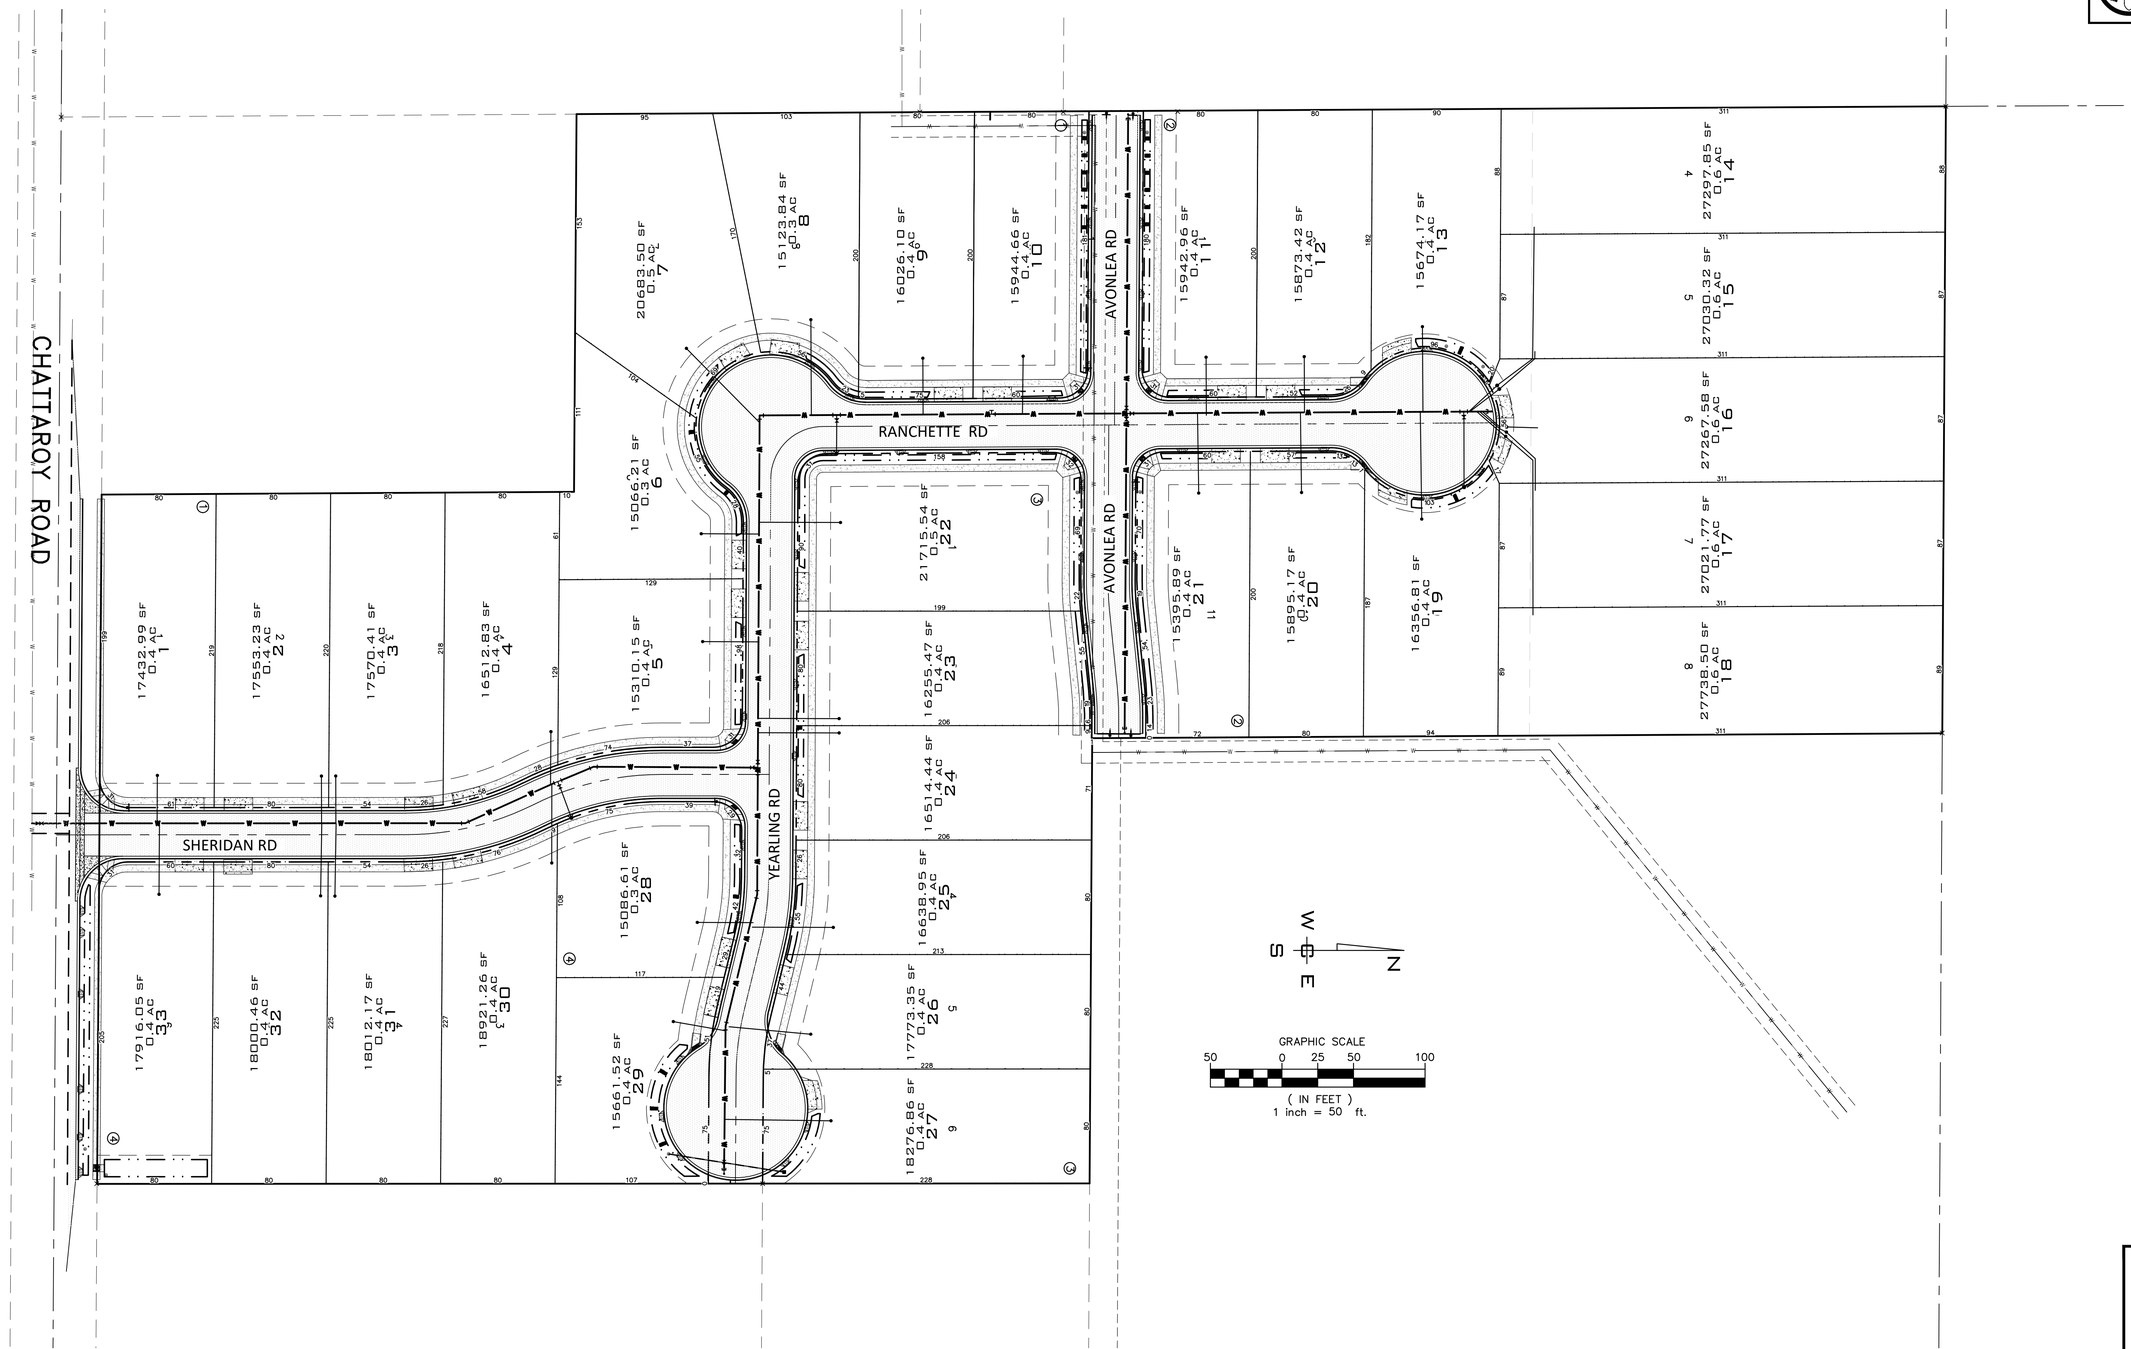

GRAPHIC SCALE
50 0 25 50 100
(IN FEET)
1 inch = 50 ft.

NAVD - 88
ALONG THE DENISON-CHATTAROY ROAD
LOCATED ON A SMALL RISE NEAR A UTILITY POLE
ALONG THE SOUTHERN FENCE OF WSDOT PIT SITE NO.
PS-C-105. THE MARK IS A WSDOT BRASS DISK SET IN
THE TOP OF A ROUND CONCRETE MONUMENT

NO.	DATE	BY	REVISIONS

SCALE:
HORIZONTAL: 1"=50'
VERTICAL: N/A

PROJ #: 18-2186
DATE: 10/10/19
DRAWN: CTR
REVIEWED: ~~RKW~~

X CIVIL
STRUCTURAL
SURVEYING
TRAFFIC
PLANNING
LANDSCAPE
OTHER

WCE
WHIPPLE CONSULTING ENGINEERS
21 S. PINES ROAD
SPOKANE VALLEY, WA 99206
PH: 509-893-2617 FAX: 509-926-0227

CHATTAROY VALLEY
LOT LAYOUT
3411 E CHATTAROY RD
SPOKANE COUNTY, WA

SHEET 1 OF 1

JOB NUMBER 18-2186

S:\PE_JOBS\2018_JOBS\PROJECTS\2018 - 2186 - SCHULTE(NEW) - CHATTAROY RAC PLAT\WK\2186_LOT PLANS.DWG PLOT DATE:10/17/19